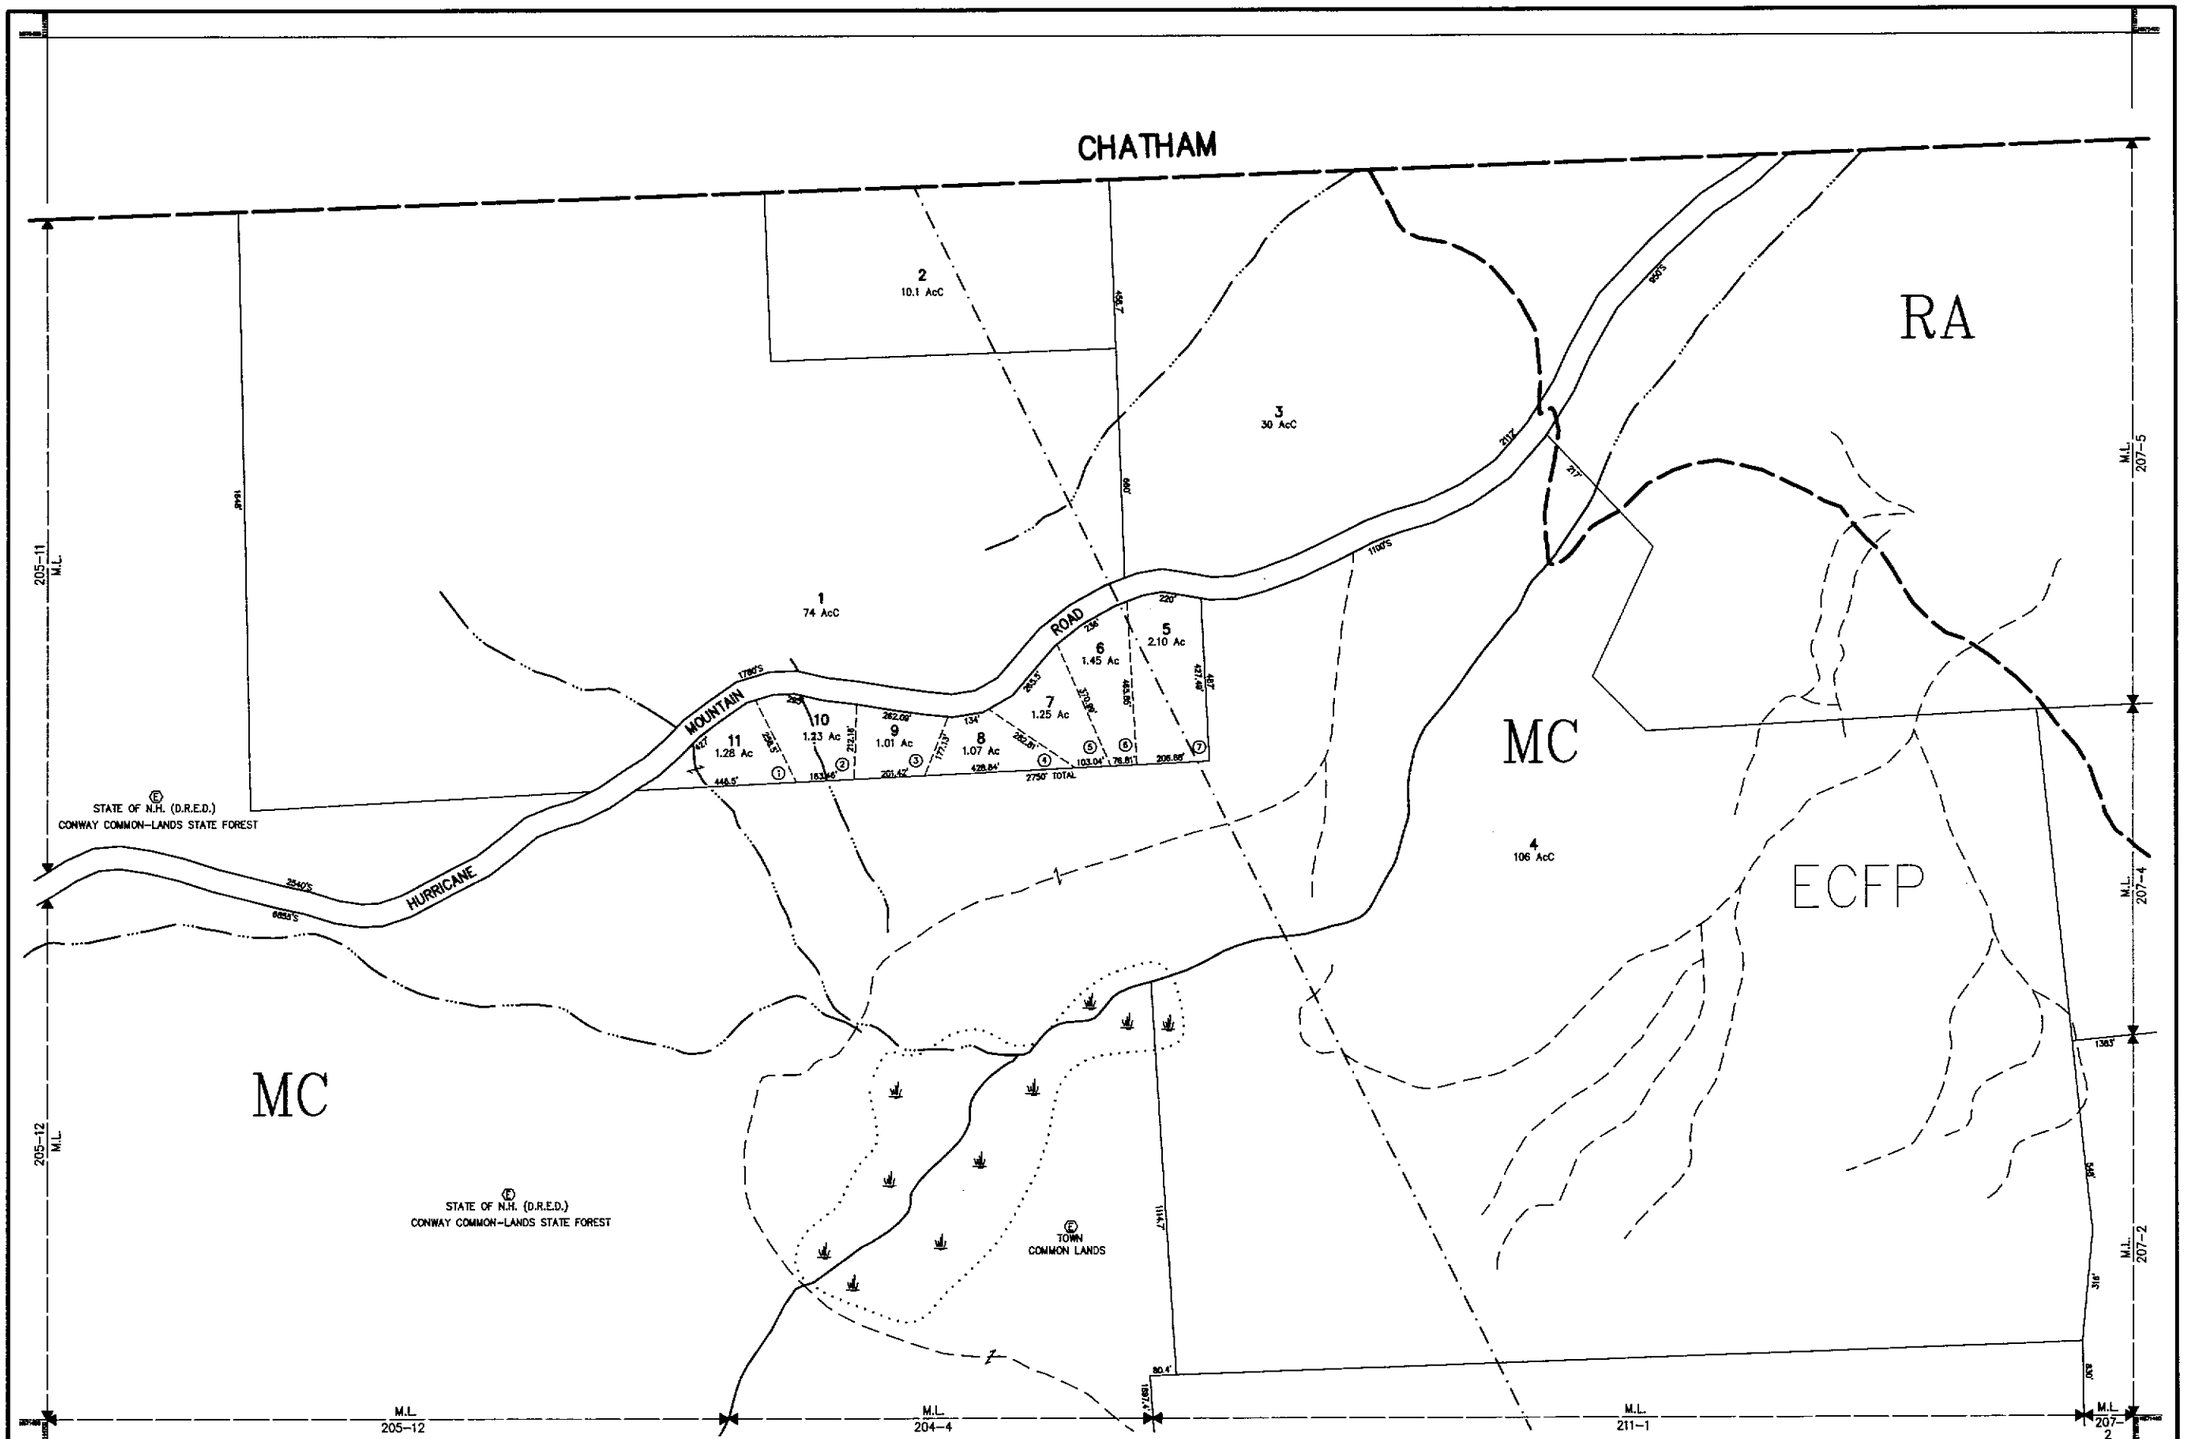

THIS MAP IS FOR ASSESSMENT PURPOSES. IT IS NOT VALID FOR LEGAL DESCRIPTION OR CONVEYANCE.

THE HORIZONTAL DATUM IS THE NEW HAMPSHIRE STATE PLANE COORDINATE SYSTEM, NAD 83.

PHOTOGRAPHY DATE: APRIL 26, 1998

COMPLETION DATE: DECEMBER 31, 1998

PRODUCED IN 1998 BY

CAI Technologies
Precision Mapping, Geospatial Solutions

11 PLEASANT STREET, LITTLETON, NH 03561
800.322.4640 - WWW.CAI-TECH.COM

LEGEND

AREA SURVEYED	Ac	EXEMPT PROPERTY	Ⓔ
AREA CALCULATED	AcC	SUBDIVISION LOT NO.	②
RECORD DIMENSION	100'	BUILDING	
SCALED DIMENSION	100'S	RIGHT OF WAY/ACCESS	R/W
MATCH LINE	M.L.	COMMON OWNERSHIP	OR
WATER		WETLANDS	

SCALE 1" = 200'

FEET: 100 0 200 400 600

METERS: 50 0 50 100 150

REVISED TO : APRIL 1, 2016

PROPERTY MAPS

CONWAY

NEW HAMPSHIRE

INDEX DIAGRAM

205		207
212	211	210

MAP NO. 206