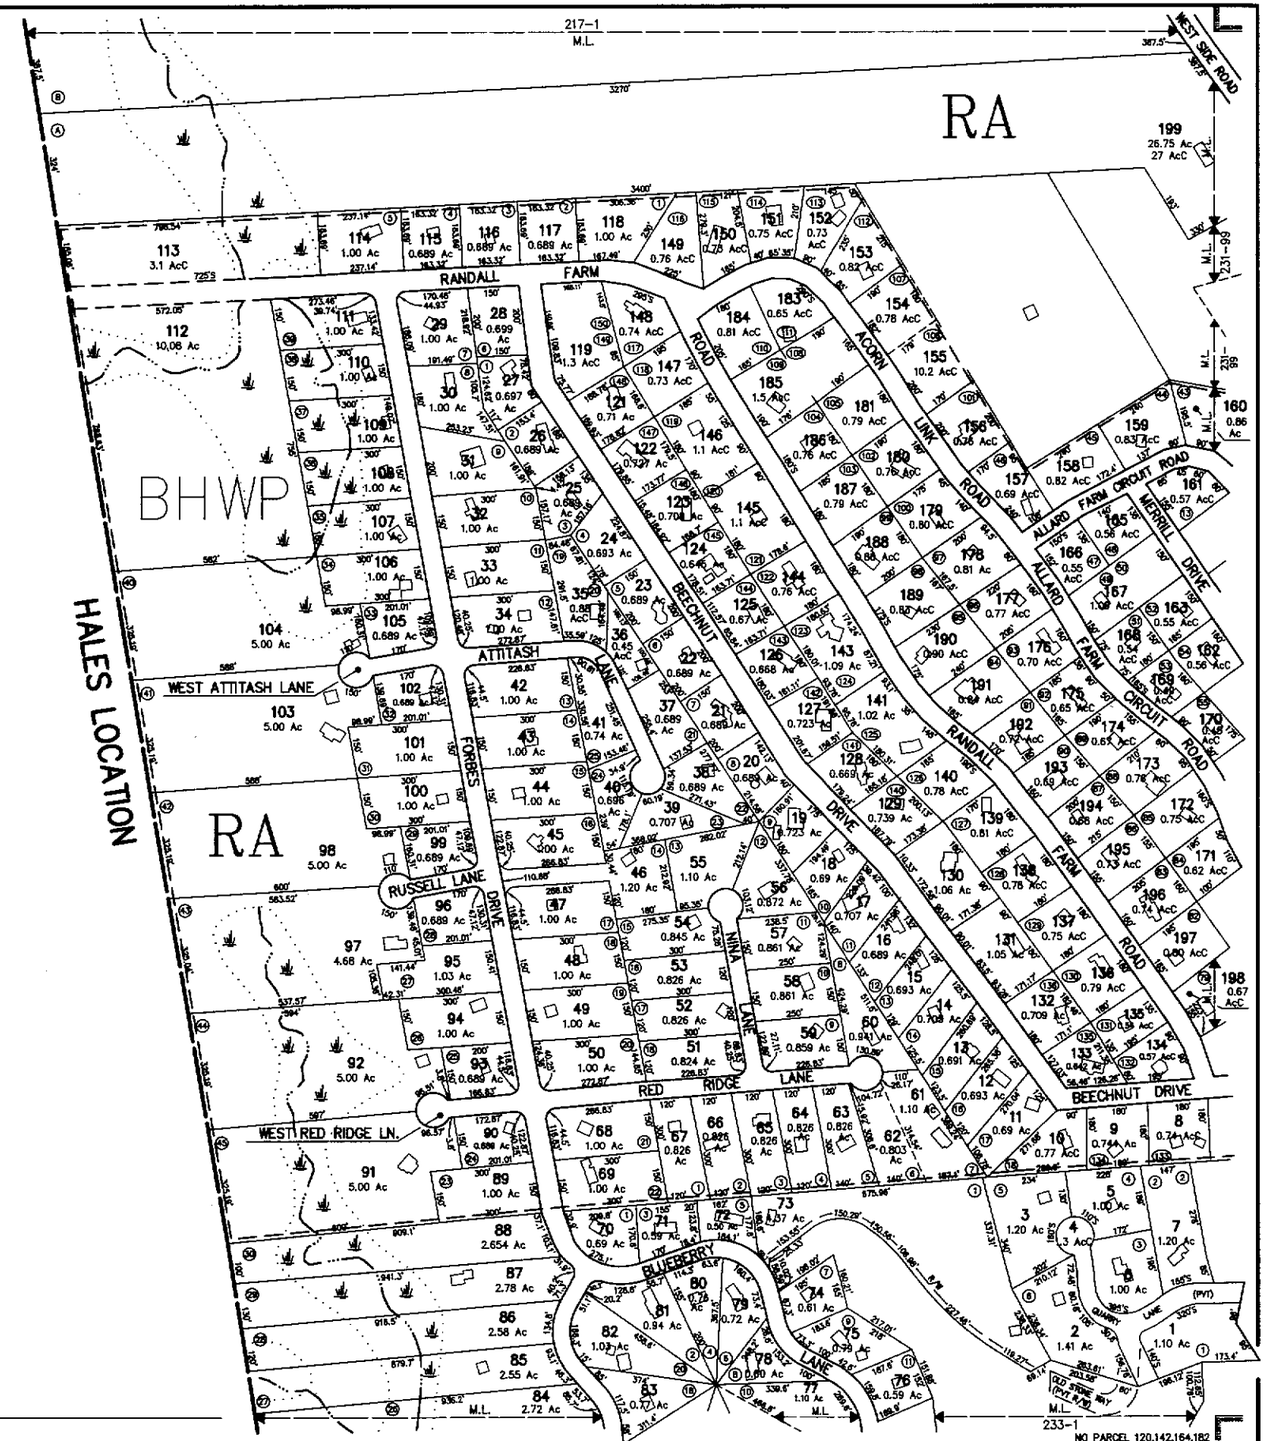


THIS MAP IS FOR ASSESSMENT PURPOSES. IT IS NOT VALID FOR LEGAL DESCRIPTION OR CONVEYANCE.

THE HORIZONTAL DATUM IS THE NEW HAMPSHIRE STATE PLANE COORDINATE SYSTEM, NAD 83.

PHOTOGRAPHY DATE: APRIL 26, 1998

COMPLETION DATE: DECEMBER 31, 1998

PRODUCED IN 1998 BY

CAI Technologies

Developer Mapping, Geospatial Solutions

11 PLEASANT STREET, LITTLETON, NH 03561

800.327.4640 - WWW.CAI-TECH.COM

LEGEND

AREA SURVEYED . . . . . Ac

AREA CALCULATED . . . . . AcC

RECORD DIMENSION . . . . . 100'

SCALED DIMENSION . . . . . 100'S

MATCH LINE . . . . . M.L.

WATER . . . . . W

EXEMPT PROPERTY. . . . . (E)

SUBDIVISION LOT NO. . . . . (2)

BUILDING . . . . . B/R

RIGHT OF WAY/ACCESS . . . . . R/W

COMMON OWNERSHIP. . . . . OR

WETLANDS . . . . . W

SCALE 1" = 200'

FEET 100 0 200 400 600

METERS 50 0 50 100 150

REVISED TO : APRIL 1, 2016

PROPERTY MAPS

# CONWAY

NEW HAMPSHIRE

INDEX DIAGRAM

217 218 231 233 234

ON

MAP NO.

232