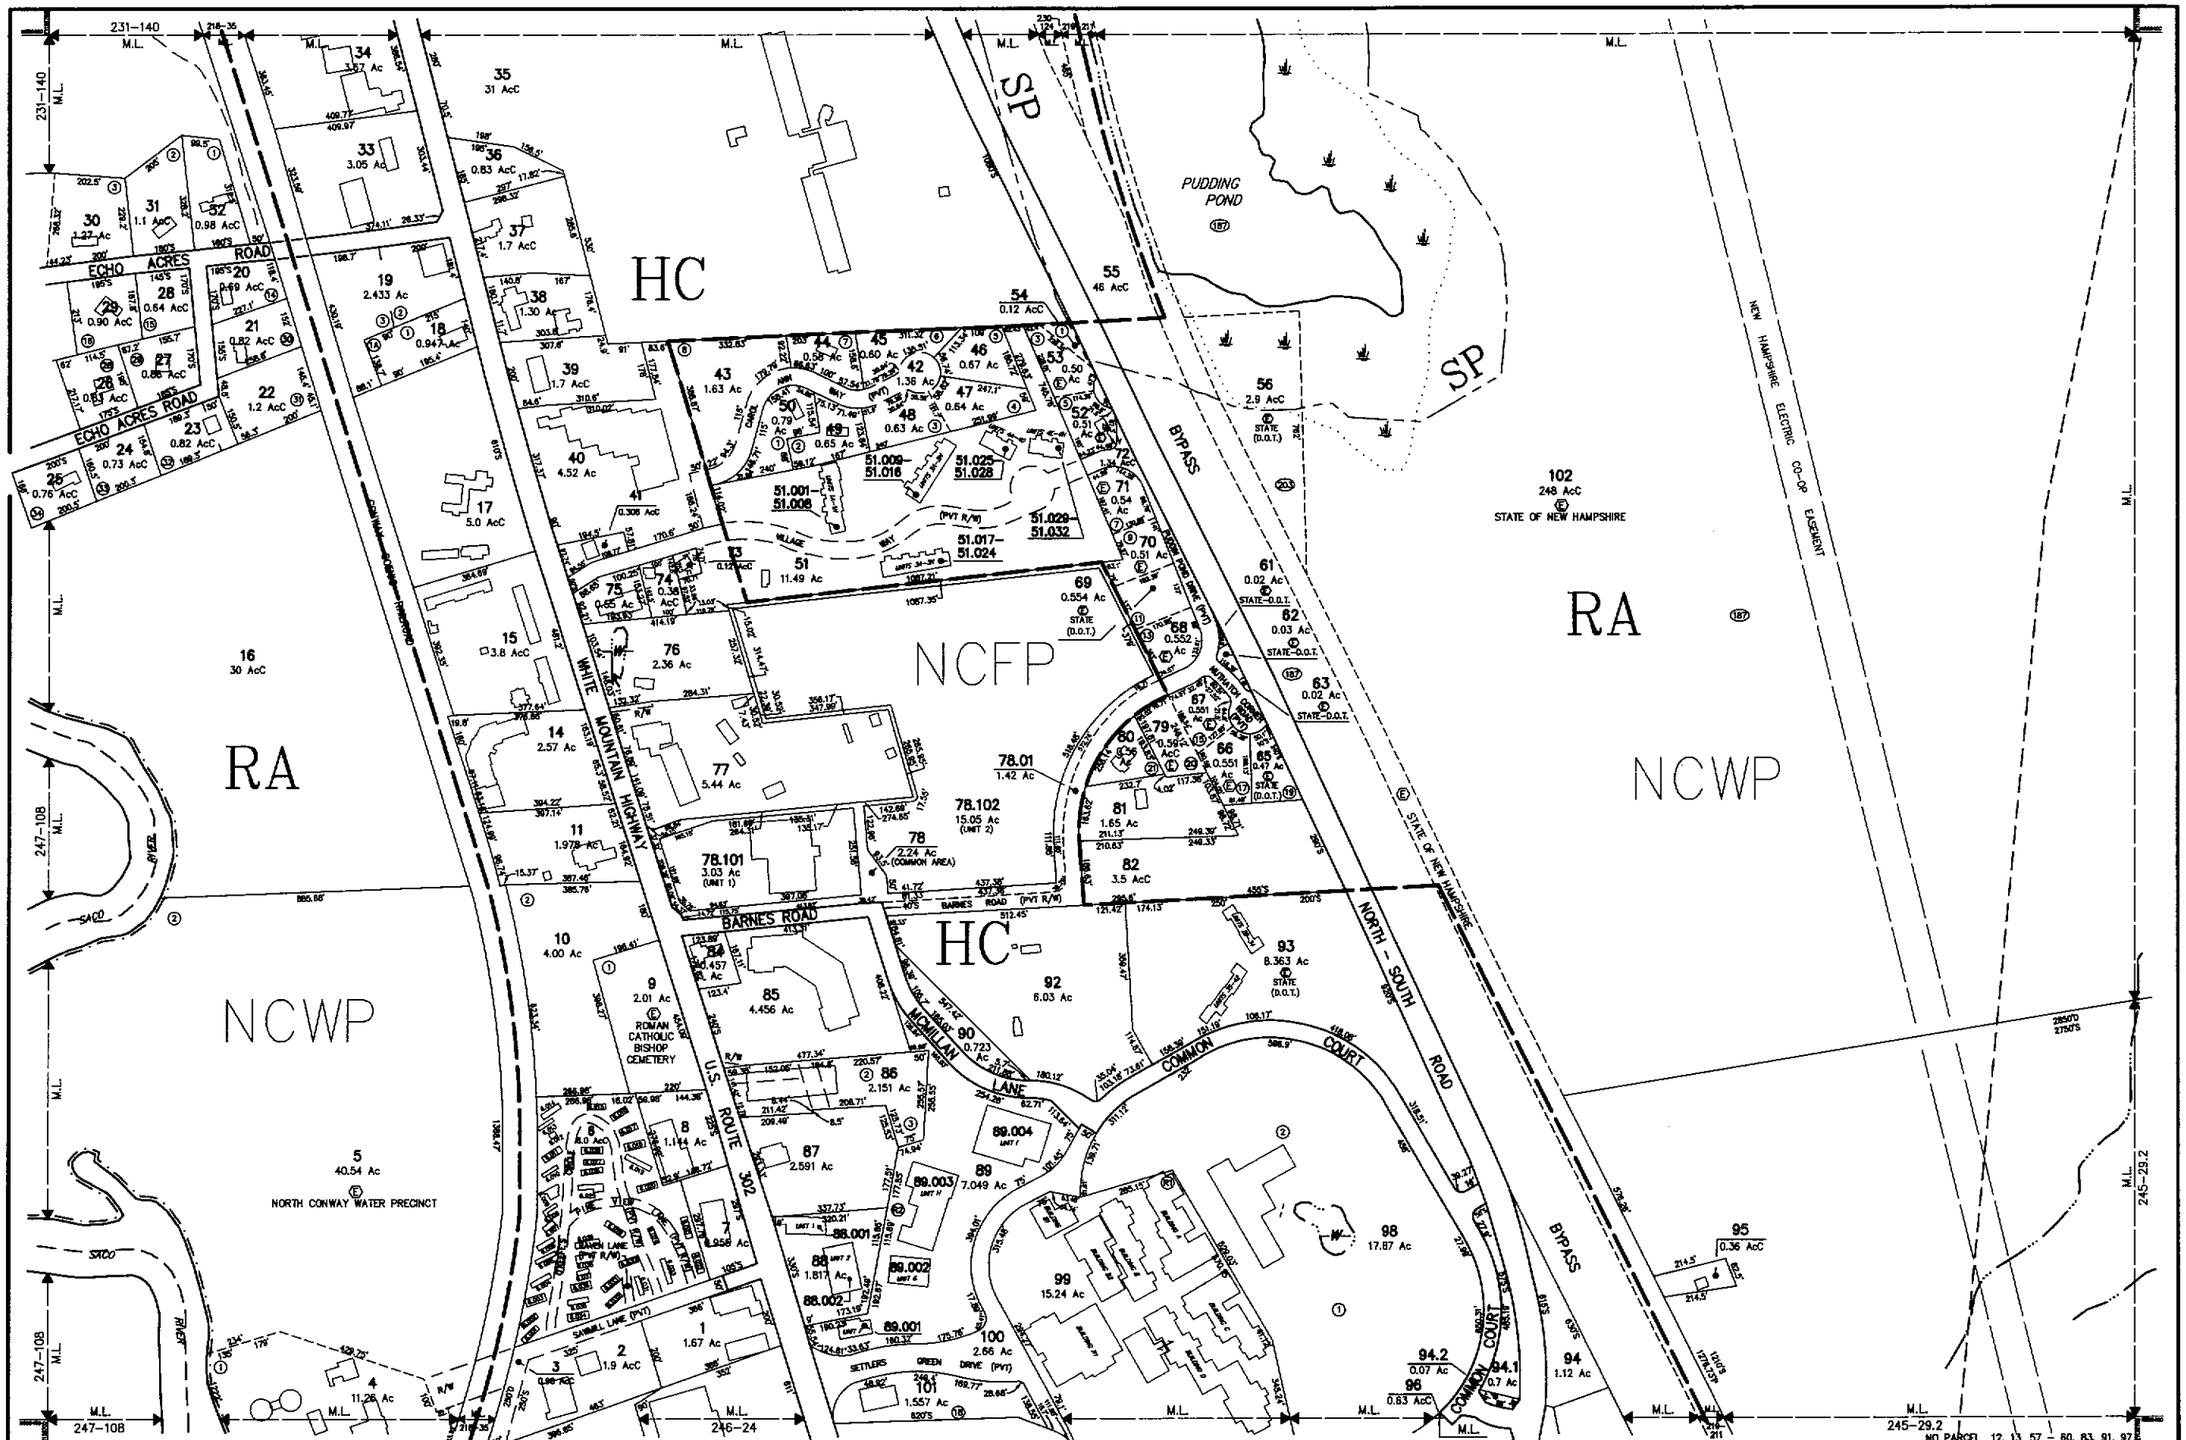


NO PARCEL 12, 13, 57 - 60, 83, 91, 97

THIS MAP IS FOR ASSESSMENT PURPOSES. IT IS NOT VALID FOR LEGAL DESCRIPTION OR CONVEYANCE.

THE HORIZONTAL DATUM IS THE NEW HAMPSHIRE STATE PLANE COORDINATE SYSTEM, NAD 83.

PHOTOGRAPHY DATE: APRIL 26, 1998

COMPLETION DATE: DECEMBER 31, 1998

PRODUCED IN 1998 BY

CAI Technologies
Precision Mapping, Geospatial Solutions
11 PLEASANT STREET, LITTLETON, NH 03561
800.322.6640 - WWW.CAI-TECH.COM

LEGEND

AREA SURVEYED . . . . . Ac
AREA CALCULATED . . . . . AcC
RECORD DIMENSION . . . . . 100'
SCALED DIMENSION . . . . . 100'S
MATCH LINE . . . . . M.L.
WATER . . . . . W

EXEMPT PROPERTY . . . . . E
SUBDIVISION LOT NO. . . . . 2
BUILDING . . . . . .
RIGHT OF WAY/ACCESS . . . . . R/W OR
COMMON OWNERSHIP . . . . . .
WETLANDS . . . . . .

SCALE 1" = 200'

FEET 100 0 200 400 600

METERS 50 0 50 100 150

REVISED TO : APRIL 1, 2016

PROPERTY MAPS

# CONWAY

NEW HAMPSHIRE

INDEX DIAGRAM

| | | |
|---|---|---|
| 231 | 230 | 229 |
| 234 | | 236 |
| 247 | 246 | 245 |

MAP NO. 235