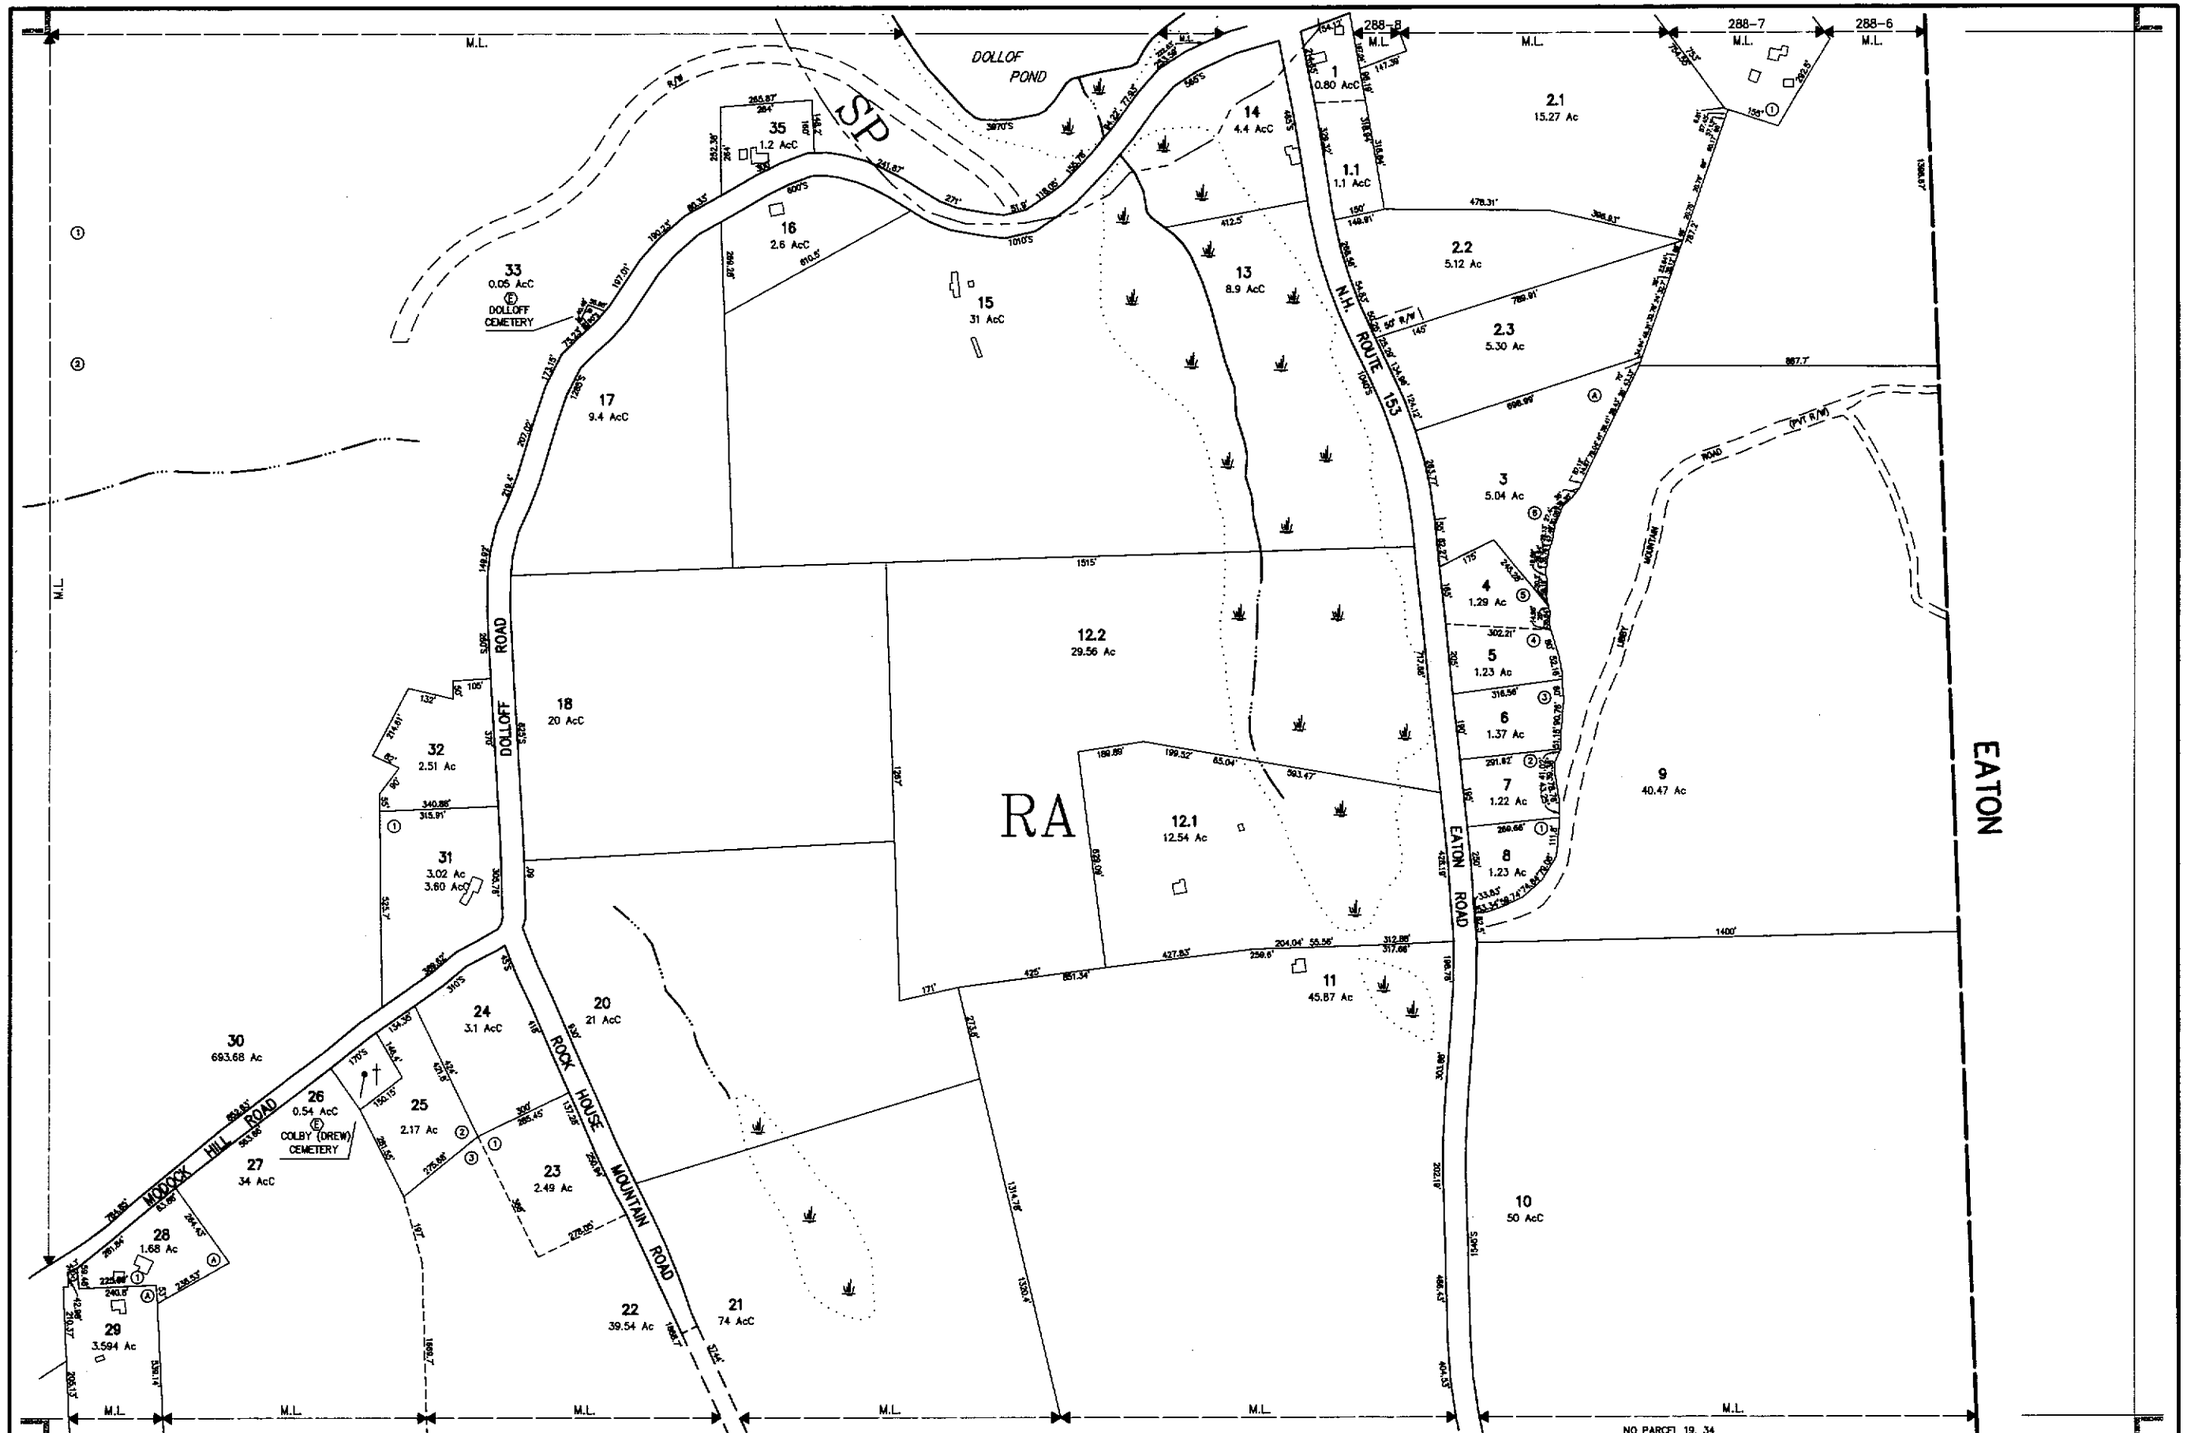

THIS MAP IS FOR ASSESSMENT PURPOSES. IT IS NOT VALID FOR LEGAL DESCRIPTION OR CONVEYANCE.

THE HORIZONTAL DATUM IS THE NEW HAMPSHIRE STATE PLANE COORDINATE SYSTEM, NAD 83.

PHOTOGRAPHY DATE: APRIL 26, 1998

COMPLETION DATE: DECEMBER 31, 1998

PRODUCED IN 1998 BY

CAI Technologies
Precision Mapping, Geospatial Solutions
11 PLEASANT STREET, LITTLETON, NH 03561
800.322.4840 - WWW.CAI-TECH.COM

LEGEND

AREA SURVEYED . . . . . Ac
AREA CALCULATED . . . . . AcC
RECORD DIMENSION . . . . . 100'
SCALED DIMENSION . . . . . 100'S
MATCH LINE . . . . . M.L.
WATER . . . . . W

EXEMPT PROPERTY. . . . . (E)
SUBDIVISION LOT NO. . . . . (2)
BUILDING. . . . . .
RIGHT OF WAY/ACCESS . . . . . 50' R/W
COMMON OWNERSHIP. . . . . OR
WETLANDS . . . . . .

SCALE 1" = 200'
FEET 100 0 200 400 600
METERS 50 0 50 100 150

REVISED TO : APRIL 1, 2016

PROPERTY MAPS

CONWAY

NEW HAMPSHIRE

INDEX DIAGRAM

289	288
290	
299	298

MAP NO. 291